FilmL.A., Inc.
6255 W Sunset Blvd, 12th Floor
Hollywood, CA 90028
t: (213)977-8600 - f: (213)977-8601
www.filmla.com

Summary Information

Permit No: F00148906-C **Type of Permit:** FILMING **Release Date:** 03/18/2019

Production Company UNIVERSAL TELEVISION LLC

Insured Company Name UNIVERSAL TELEVISION LLC

Contact Phone No. 1 814-873-2905
Contact Phone No. 2
Fax
Address 100 UNIVERSAL CITY PLAZA,
1320/3M
UNIVERSAL CITY, California 91608

Production Title SUNNYSIDE

Type of Production TV Pilot

Producer Morgan Sackett

Director Oz Oz

1st AD Jeff Rosenberg

Production Manager David Hyman

FilmL.A. Coordinator Melissa Levine

Location Manager Caleb Duffy
Primary Phone Mobile - 323-388-9038
Secondary Phone

Location Assistant Clay Valenti
Primary Phone Mobile - 310-463-0102
Secondary Phone

Fees

Posting 600	$0.00
Notification Charge	$170.00
LA CITY LANE AND STREET CLOSURE FEE	$312.00

Total Permit Fee $482.00

Number of Locations 1

NOT A PERMIT

FilmL.A., Inc.
6255 W Sunset Blvd, 12th Floor
Hollywood, CA 90028
t: (213)977-8600 - f: (213)977-8601
www.filmla.com

Summary Information — Location

Permit Number	F00148906-C	**Location Manager**	Caleb Duffy
Production Company	UNIVERSAL TELEVISION LLC	Primary Phone	Mobile - 323-388-9038
Insured Company	UNIVERSAL TELEVISION LLC	Secondary Phone	
Production Title	SUNNYSIDE		

Location Address Washington Blvd, 15th St - Soto St, Los Angeles, CA, 90023

Location Type Street

Film Dates 3/18/2019 - 3/19/2019 17:00 - 03:00 1 day

Open or Closed to the Public Open

Generic Conditions

*Certain service and personnel fees required by jurisdictional agencies are not collected by FilmL.A. Any such fees must be paid directly to the appropriate agency, and a separate invoice will be provided to the permittee.
Community Survey Obtained
Must Maintain 5' Clearance on Sidewalks/Walkways
Must maintain local/emergency access
No cast or crew parking on area streets
No interference with merchant activity.
No stopping or setting up in front of merchants or residents without prior approval
Notify LAPD Hollenbeck Division (323) 342-4100 and comm. (213) 978-6552 1/2 hour prior to any gunfire, brandishing weapons, special effects or simulated emergency or criminal activity.
Notify LAPD Newton Division (323) 846-6547 and comm. (213) 978-6552 1/2 hour prior to any gunfire, brandishing weapons, special effects or simulated emergency or criminal activity.
Number of uniformed officers listed on the permit is a minimum requirement. Permittee remains responsible for deploying a sufficient number of uniformed officers to provide traffic and crowd control to ensure the safety of the film crew and the public.
Traffic Officers Required

Please see attached document Washington Blvd (closure) btwn Soto to 15th St - Sunnyside (Rev 2).pdf

Equipment on Location

Type	Quantity
10 Ton Truck	3
5 Ton Truck	3
Condors	2
Cube Trucks	2
Generator	2
Honey Wagons	1

Personnel on Location

Type	Quantity
Cast	5
Crew	90
Extras	25
Off-Duty/Retired LAPD Officer(s)	2

NOT A PERMIT

FilmL.A., Inc.
6255 W Sunset Blvd, 12th Floor
Hollywood, CA 90028
t: (213)977-8600 - f: (213)977-8601
www.filmla.com

Summary Information — Location

Permit Number	F00148906-C	**Location Manager**	Caleb Duffy
Production Company	UNIVERSAL TELEVISION LLC	Primary Phone	Mobile - 323-388-9038
Insured Company	UNIVERSAL TELEVISION LLC	Secondary Phone	
Production Title	SUNNYSIDE		

Picture vehicles	15
Portable restrooms	2
Semi Trucks	2
Stakebed Trucks	5
Trailers	4
Vans	5

Filming Activities Brandishing weapons; Brandishing weapons (not in public view); Camera in car; Camera on sticks; Drive ups & away; Emergency vehicles with flashing lights; Equipment on sidewalk, in curb lane & across street; Exterior Dialogue; Exterior establishing shots; Handheld equipment; Intermittent traffic control - 2 minute standard (except 0700-0900 hrs & 1500-1900 hrs); Talent in police uniforms;

Jurisdiction **Political:** Los Angeles City - Council District 14 **Police:** Los Angeles Police Department **Fire:** Los Angeles City

Thomas Guide **Page:** 674 **Grid:** H1

Approvals

LOS ANGELES CITY DEPARTMENT OF TRANSPORTATION - CLOSURES	Yulizza Ramirez
LOS ANGELES CITY POLICE DEPARTMENT	Gabriel Martinez
LOS ANGELES CITY DEPARTMENT OF PUBLIC WORKS-COMMISSIONER	Kevin James

Parking

Base Camp	643 Mateo Ave, Los Angeles, CA, 90021	**Crew Parking**	815 E 1st St, Los Angeles, CA, 90012
Location Type :	Other Location	Location Type :	Other Location

Posting "No Parking" signs ES MINERVA AVE BETWEEN E. 23RD ST AND E. 24TH ST 3/18/3/19 - 1PM TO 10PM

Approximate Footage 301 - 600 **Log Number** 235307

Date(s) 3/18/2019 to 3/19/2019 **Time(s)** 13:00 to 22:00

Lane / Full Closure FULL CLOSURE OF WASHINGTON BL BETWEEN 15TH ST AND SOTO STREET. 3/18/19 - 8PM - 3AM

NOT A PERMIT

FilmL.A., Inc.
6255 W Sunset Blvd, 12th Floor
Hollywood, CA 90028
t: (213)977-8600 - f: (213)977-8601
www.filmla.com

Summary Information — Location

Location 1 of 1

Permit Number	F00148906-C	**Location Manager**	Caleb Duffy
Production Company	UNIVERSAL TELEVISION LLC	Primary Phone	Mobile - 323-388-9038
Insured Company	UNIVERSAL TELEVISION LLC	Secondary Phone	
Production Title	SUNNYSIDE		

Approximate Footage 901 - 1200

Date(s) 3/18/2019 to 3/19/2019 **Time(s)** 20:00 to 03:00

NOT A PERMIT

Permit #F001489066C

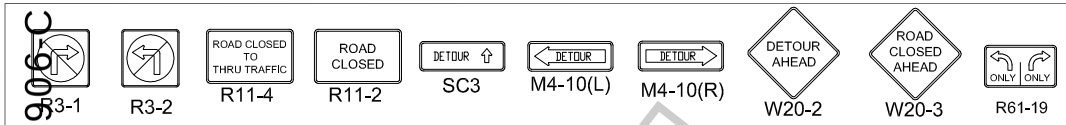

FILM L.A.:
MELISSA LEVINE

ALL TRAFFIC CONTROL WILL BE INSTALLED AND MEET OR EXCEED THE MUTCD AND WATCH MINIMUM REQUIREMENTS

CMS @ SANTA FE TO READ:

PRIOR TO CLOSURE:

WASHINGTON WILL BE CLOSED	AT 15TH ST	3–18–19 8PM TO 3AM

DURING CLOSURE:

WASHINGTON CLOSED @ 15TH ST	FOLLOW DETOUR

CMS @ SOTO TO READ:

PRIOR TO CLOSURE:

WASHINGTON WILL BE CLOSED	AT SOTO	3–18–19 8PM TO 3AM

DURING CLOSURE:

WASHINGTON CLOSED @ SOTO	FOLLOW DETOUR

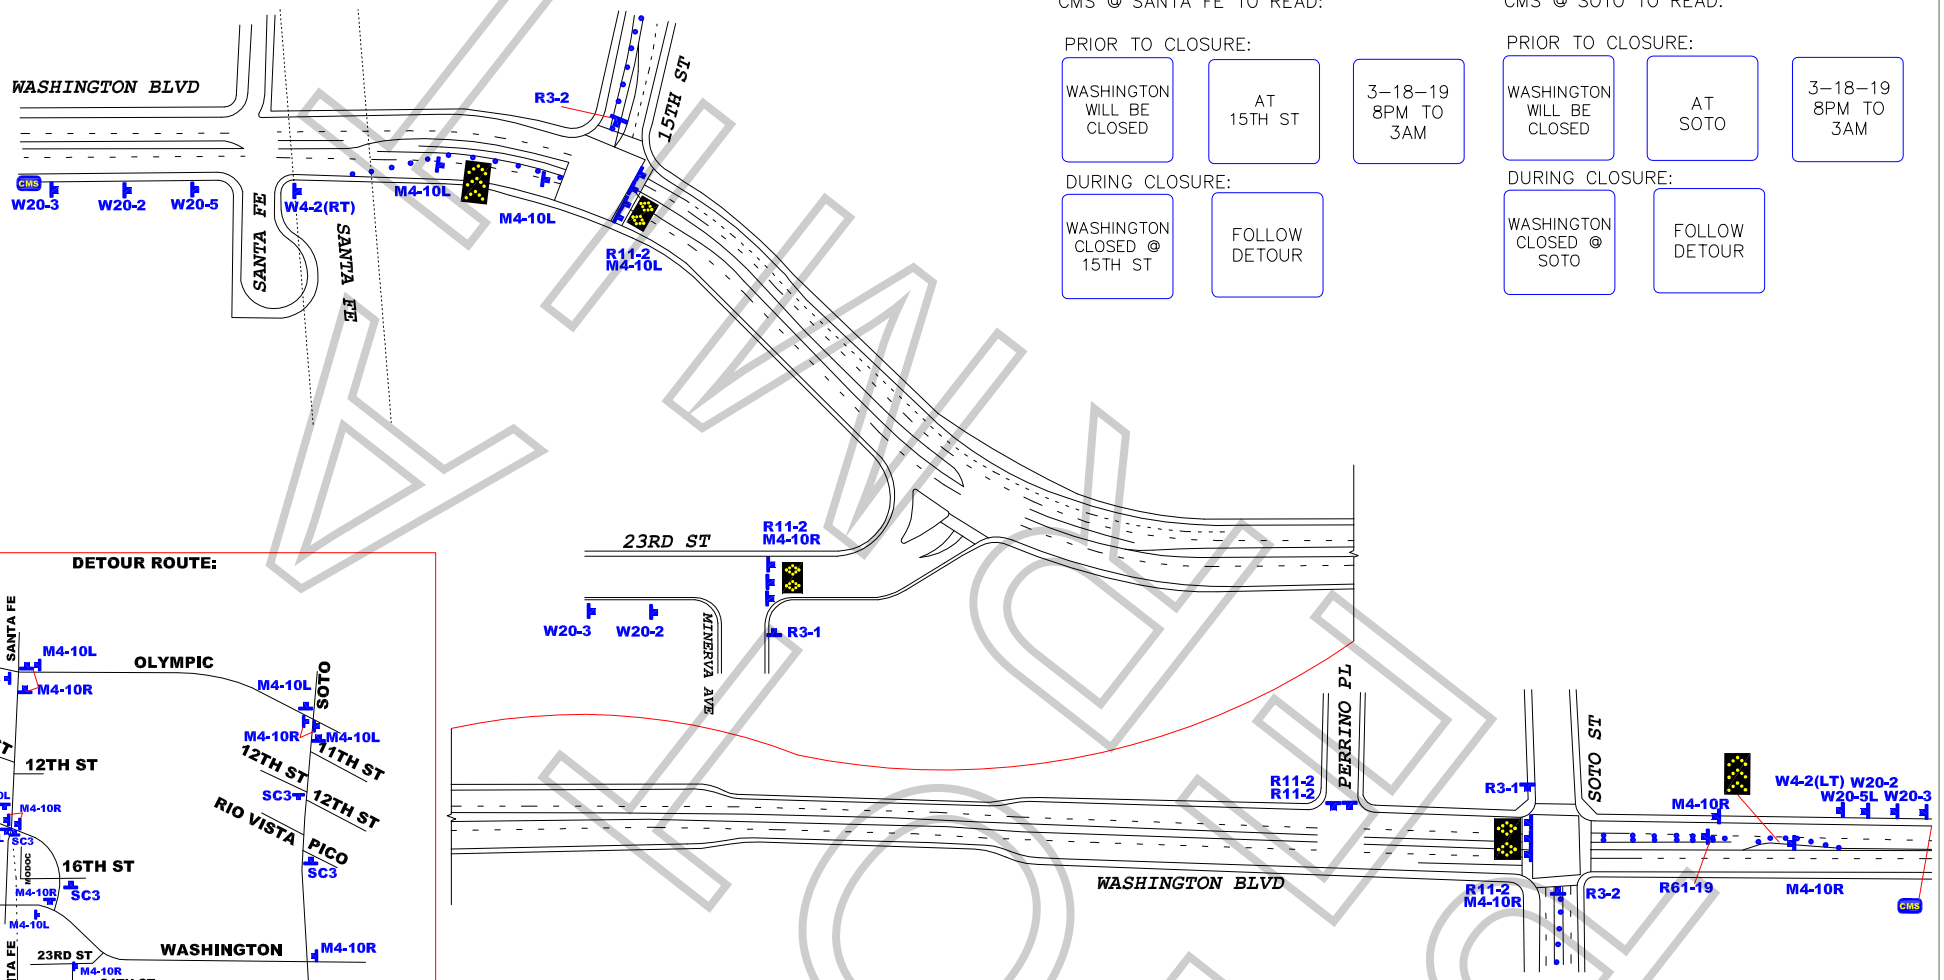

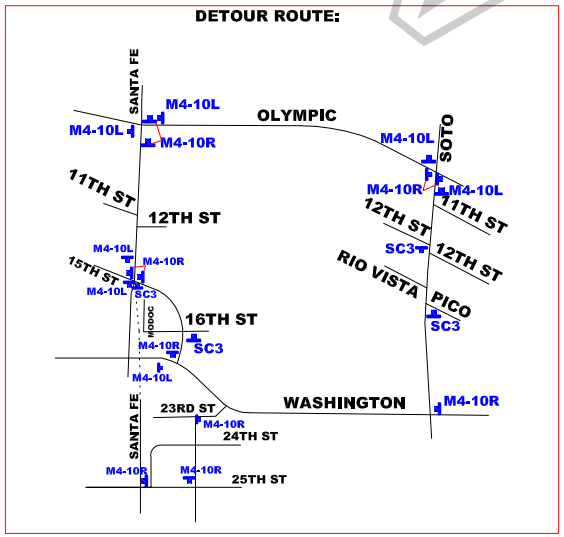

WORK ZONE TRAFFIC CONTROL PLAN GENERAL NOTES

1. DATE/TIME: 3–18–19 FROM 20:00 HOURS TO 03:00 HOURS.
2. ALL SIGNING, STRIPING, AND TRAFFIC CONTROL DEVICES SHALL CONFORM TO THE (CURRENT) STATE OF CALIFORNIA DEPARTMENT OF TRANSPORTATION (CALTRANS) STANDARD PLANS AND STANDARD SPECIFICATIONS, CALIFORNIA MUTCD, AND ANY ADDENDUMS THERETO, AND AS SHOWN ON THESE PLANS, SYMBOLS AND ABBREVIATIONS USED ARE SHOWN ON CALTRANS STANDARD PLANS.
3. THERE WILL BE NO INTERFERENCE WITH TRAFFIC SIGNALS OR CROSSWALKS.
4. CONES WILL BE 28" MINIMUM HEIGHT AND HAVE REFLECTORIZED SLEEVES FOR NIGHT WORK.
5. POLICE WILL DIRECT TRAFFIC IF NECESSARY.

TRAFFIC CONTROL FOR
SUNNYSIDE

LOCATION:
WASHINGTON BLVD BTWN 15TH ST & SOTO ST
FULL STREET CLOSURE
LOS ANGELES, CALIFORNIA

CONTACT: CALEB DUFFY
PH# 323-388-9038

JCL TRAFFIC SERVICES
2334 E. 8TH ST.
LOS ANGELES, CA 90021
Ph: (213) 622-9775
Fax: (213)622-9790
C31-CA Lic # 805357

DATE	REVISIONS
3-12-19	DOT REVISIONS
3-12-19	CHANGE 15TH ST VS SANTA FE

TCP DRAFTER: MARIO MENJIVAR
SCALE: N.T.S.
SHEET: 1/1
DRAWING:

APPROVED